Lighting & Stage Construction

A2 GREEN Concert, St. Petersburg, Russia

Current as of 04 February 2016

F.O.H.

Road HOG 4 + Playback Wing 4

4 DMX lines (XLR 3) with optical splitters

Equipment

18 x Robe ROBIN MMX Spot (mode 2), 6 units on the floor

20 x Robe ROBIN LED Wash 600 (mode 2)

6 x Martin Atomic 3000 (mode 4ch)

12 x Blinder DWE 2lite

1 x Dimmer 12ch

1 x Robe HAZE FT500Pro

Power

1 x CEE 63A 5p female plug on stage right

4 x CEE 63A 5p female plug on stage left (3 used, 1 spare)

Rigging

All lighting trusses on “CHAIN MASTER” BGV-D8 Electric chain hoists (3 hoists per truss)

A2 GREEN CONCERT

Plan - Not to Scale

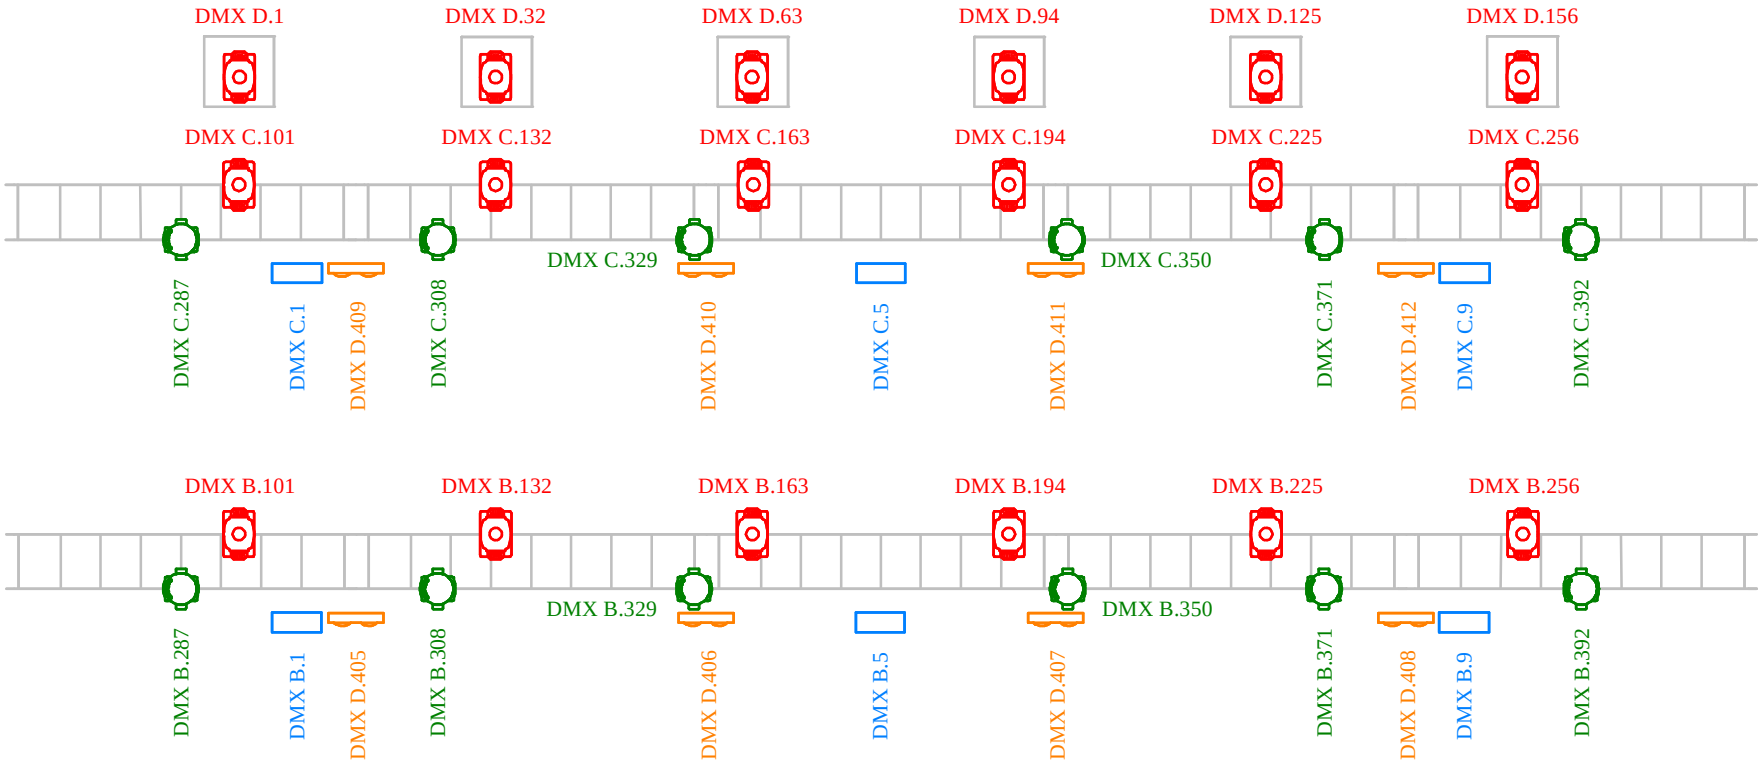

Symbol	Name	Count	Notes
	Robin MMX Spot	18	Mode 2
	Robin LEDWash 600	20	Mode 2
	Atomic 3000	6	Mode 4ch
	Blinder DWE 2 lite	12	

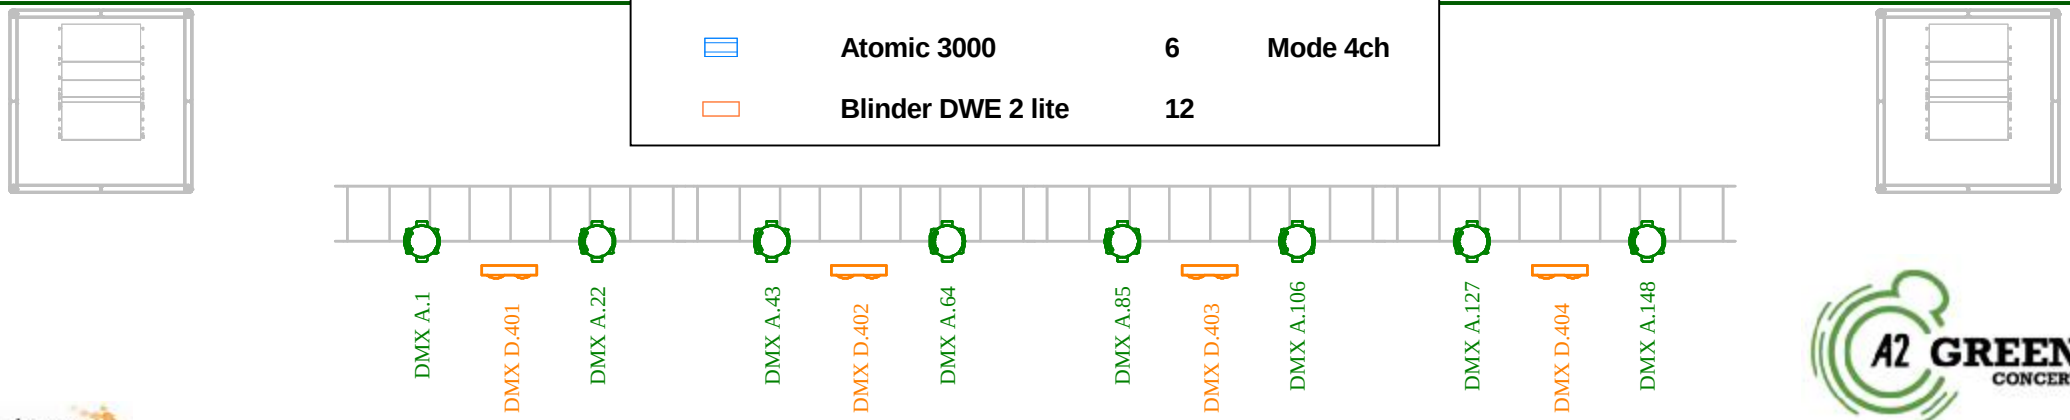

wysiwyg perform

A2 GREEN CONCERT

Isometric - Not to Scale

Lighting location

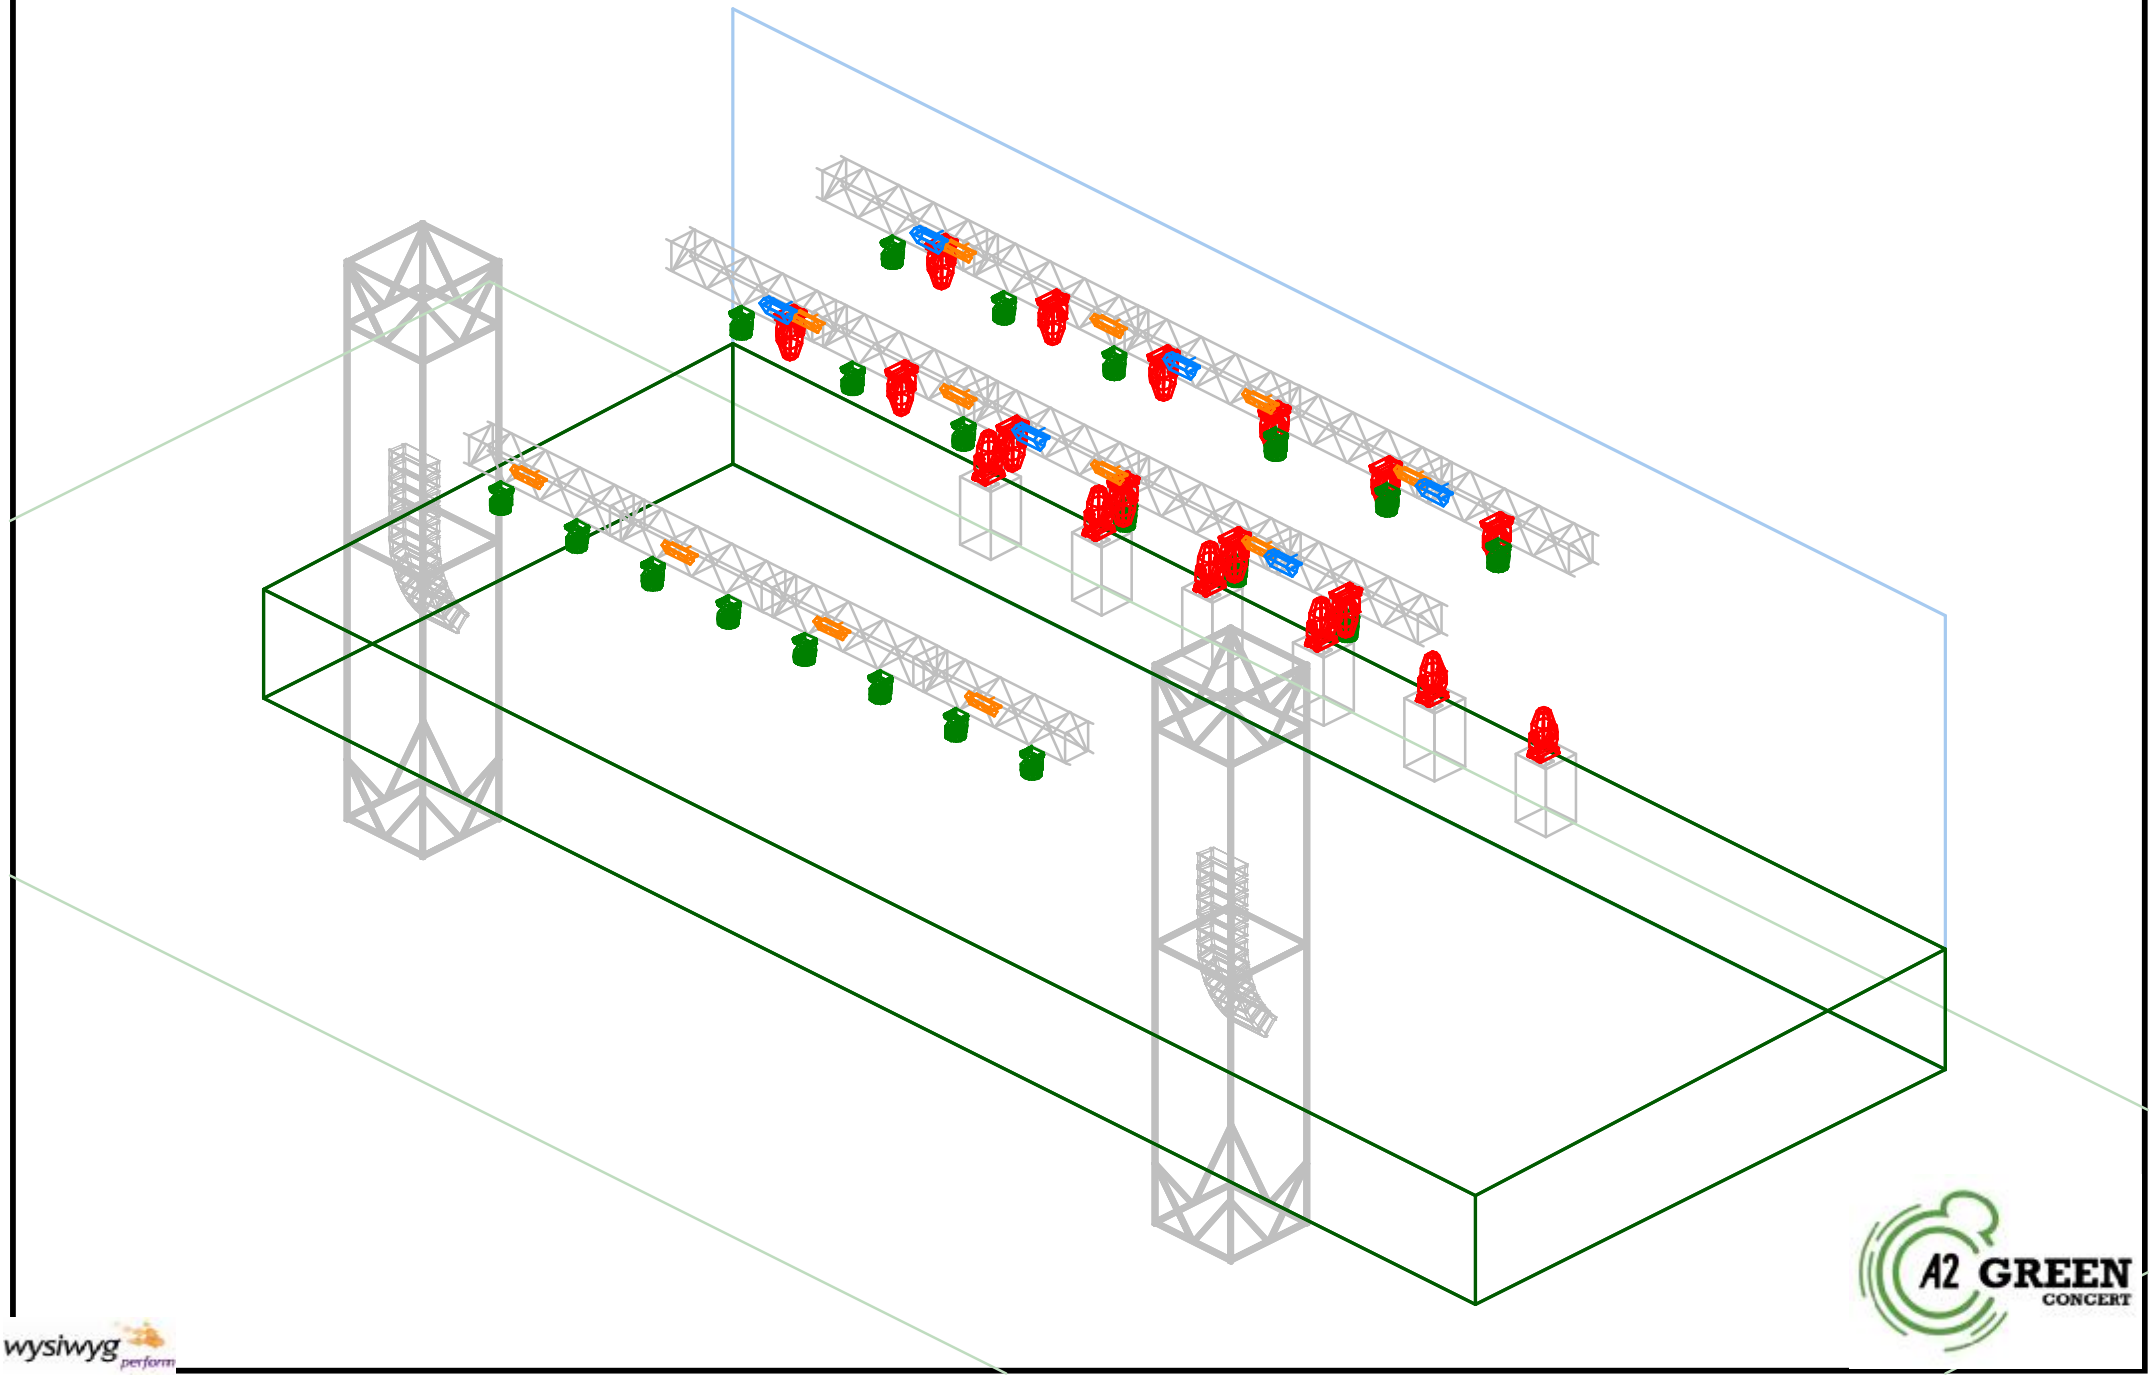

A2 GREEN CONCERT

wysiwyg perform

Section - Not to Scale

Lighting location

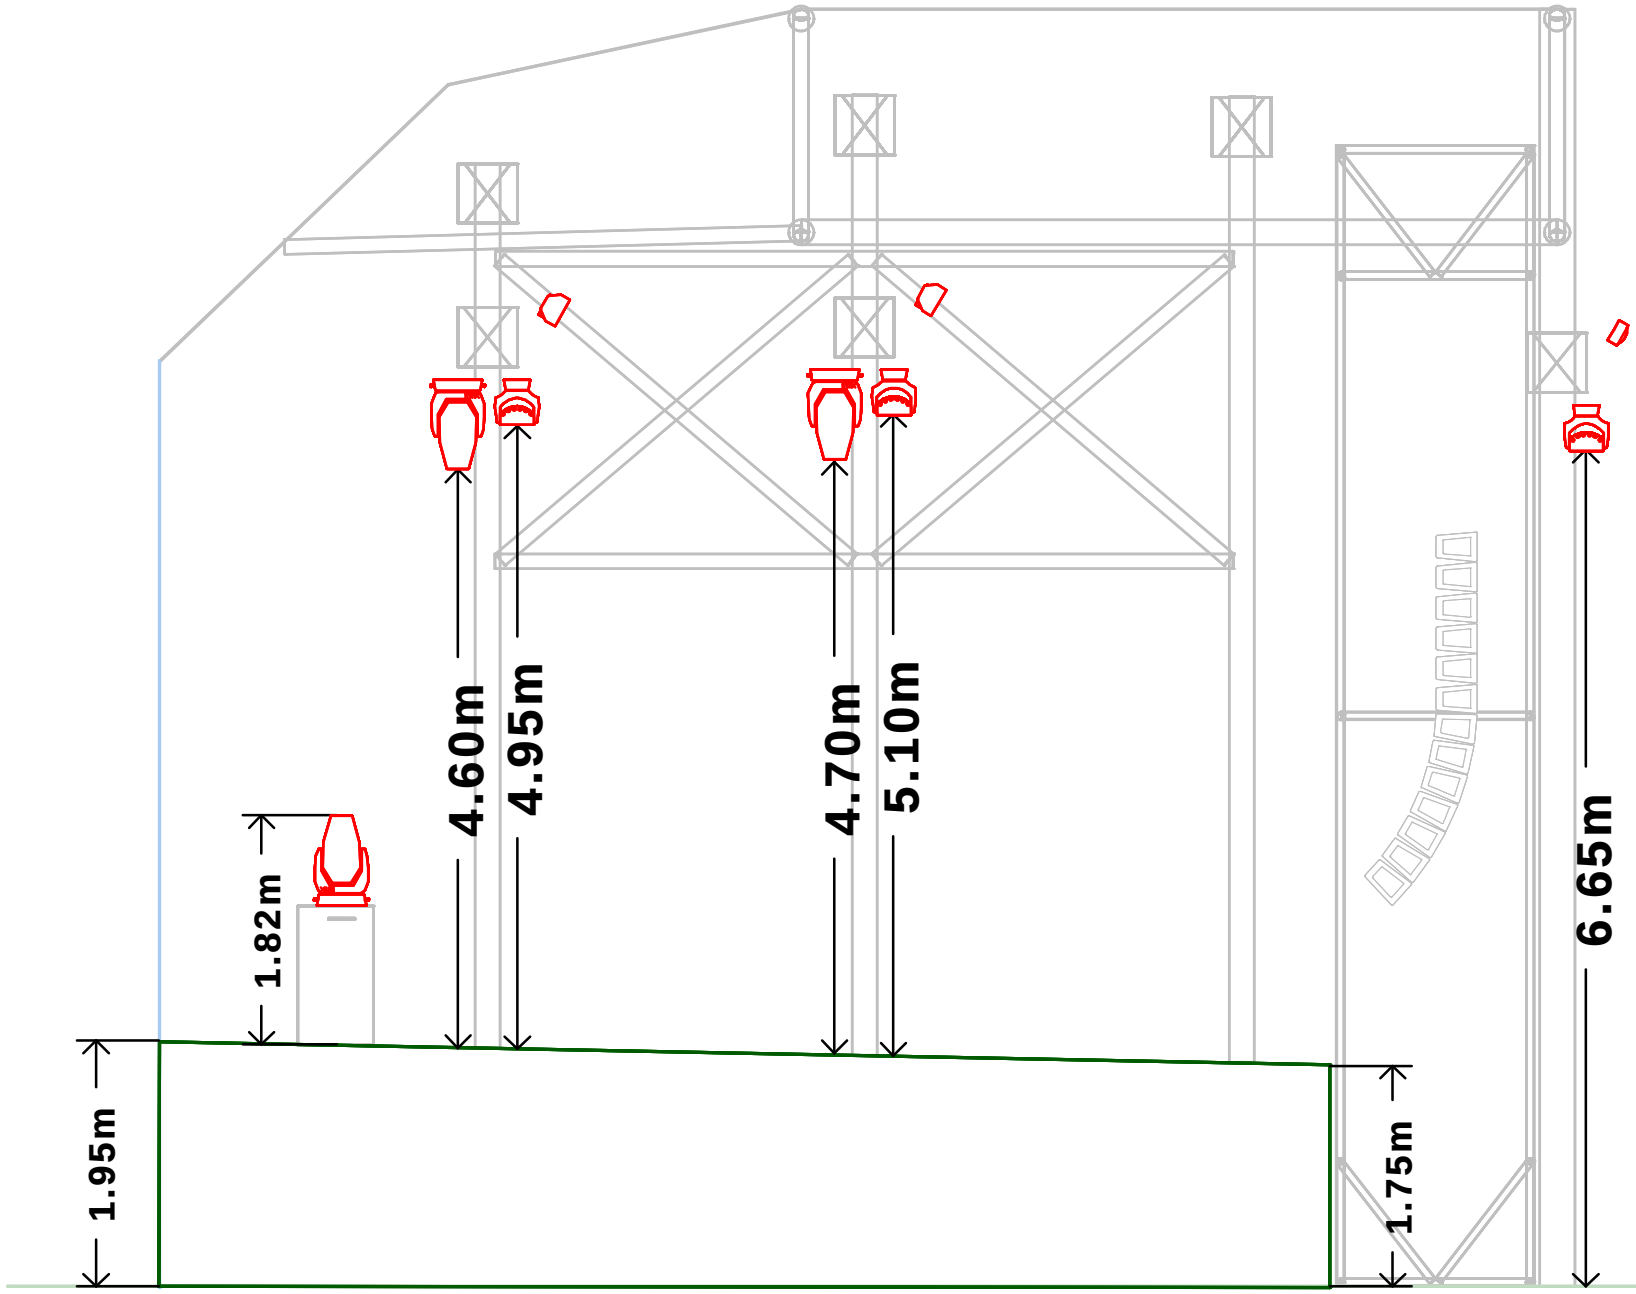

wysiwyg perform

A2 GREEN CONCERT

Plan - Not to Scale

Lighting location

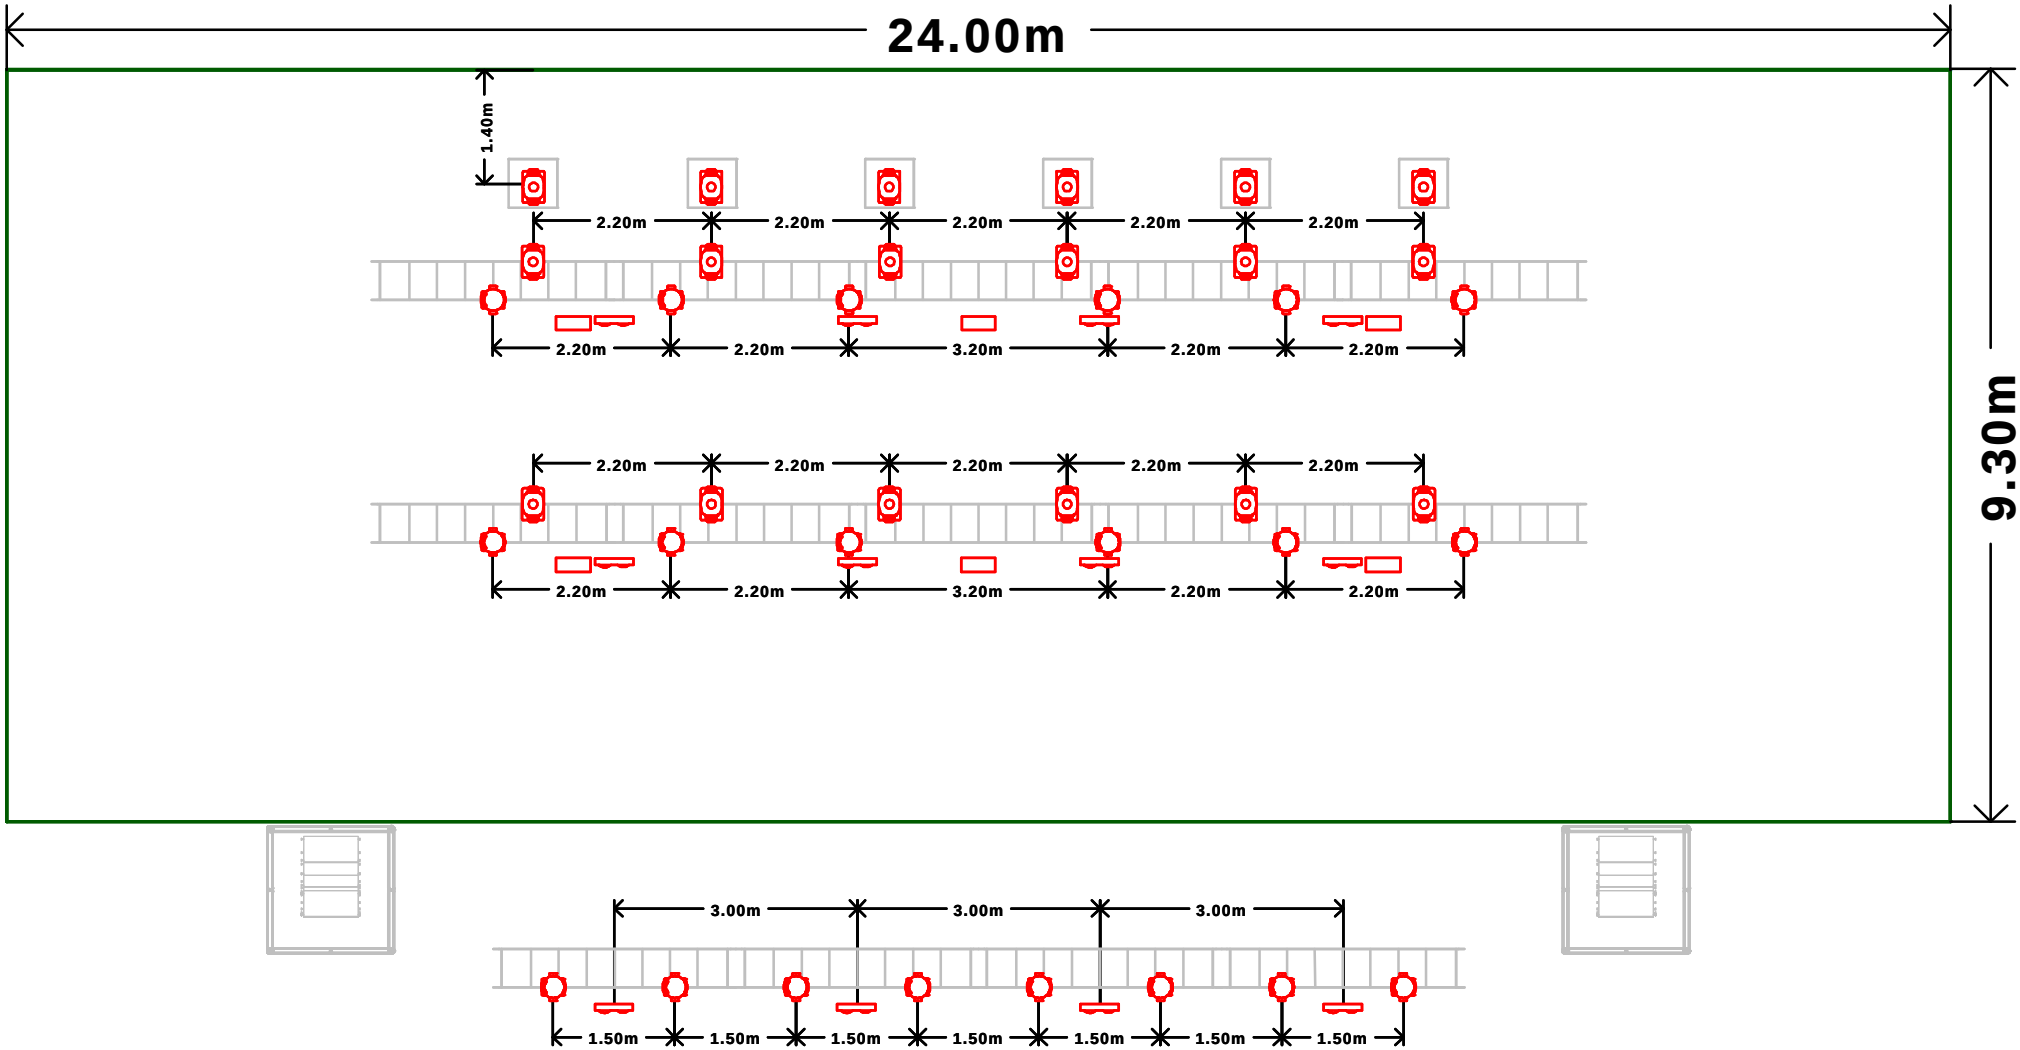

wysiwyg perform

A2 GREEN CONCERT

Isometric - Not to Scale

Lighting trusses

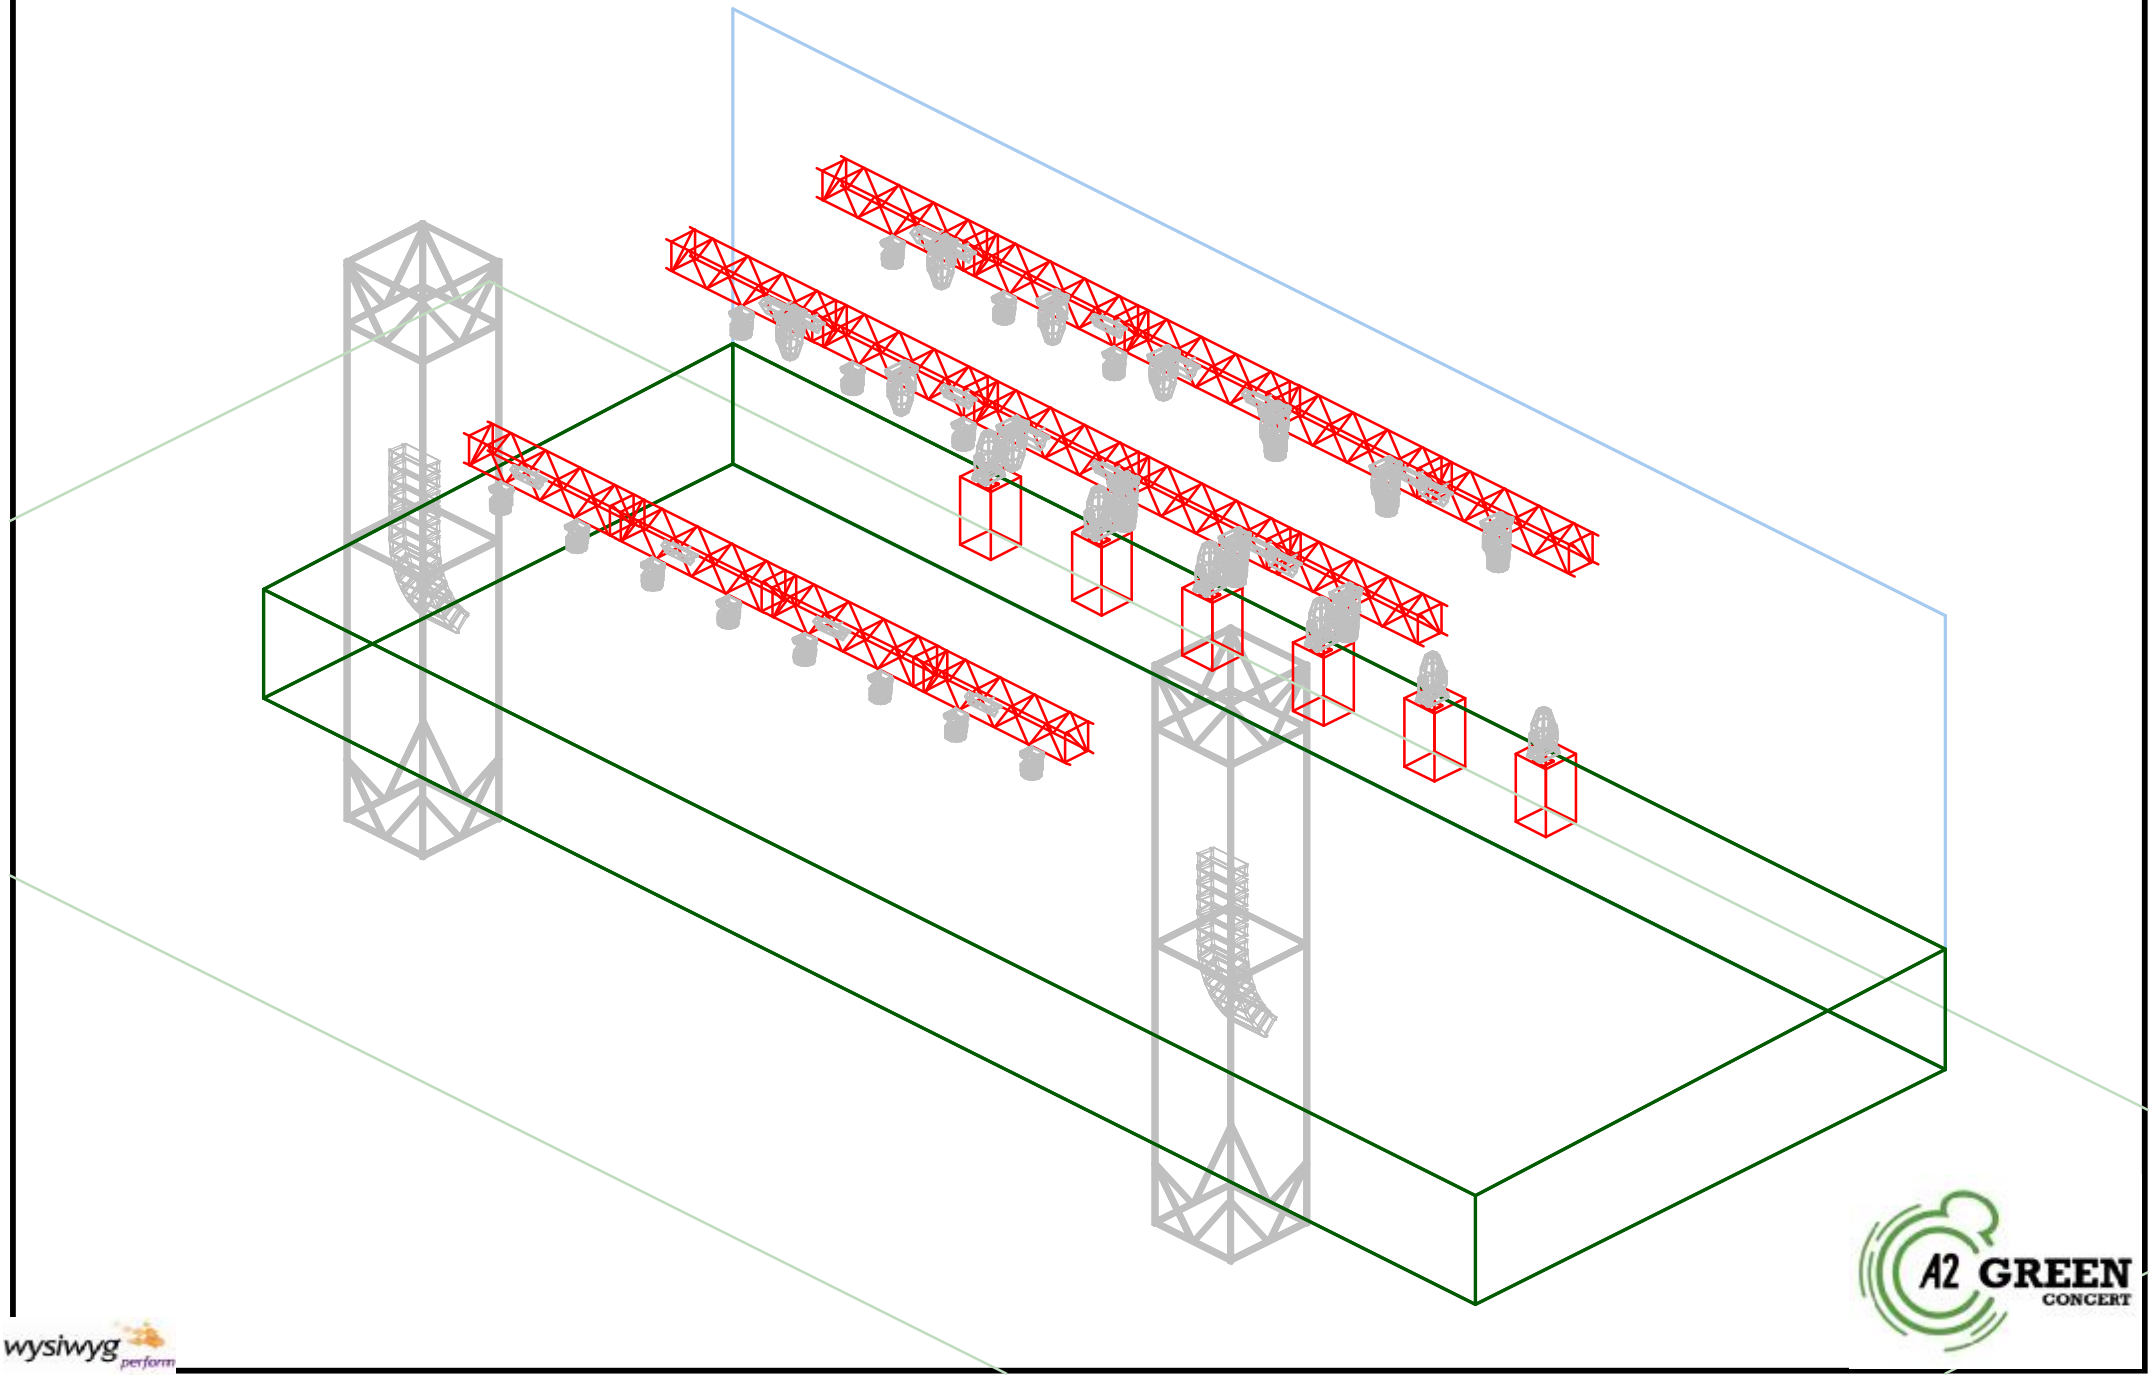

A2 GREEN CONCERT

wysiwyg perform

Section - Not to Scale

Lighting trusses

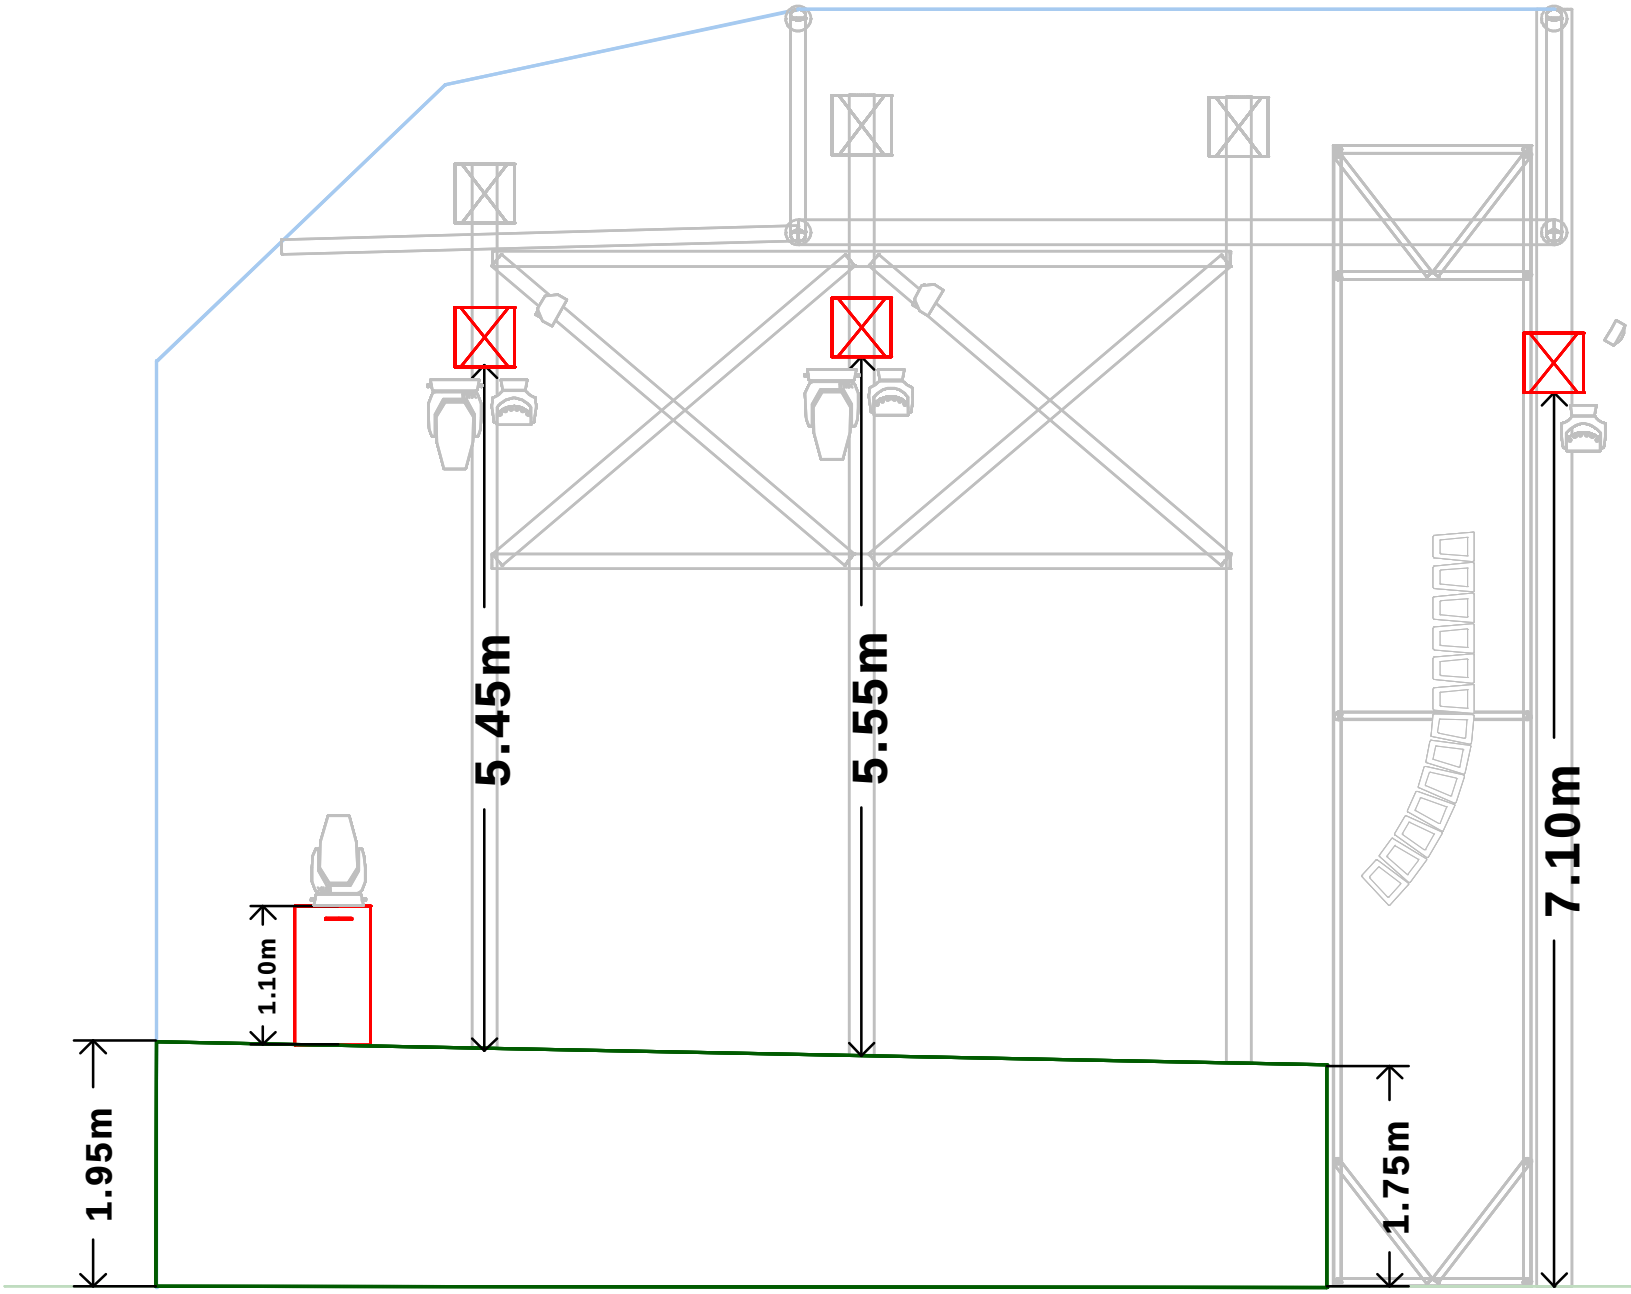

wysiwyg perform

Plan - Not to Scale

Lighting trusses

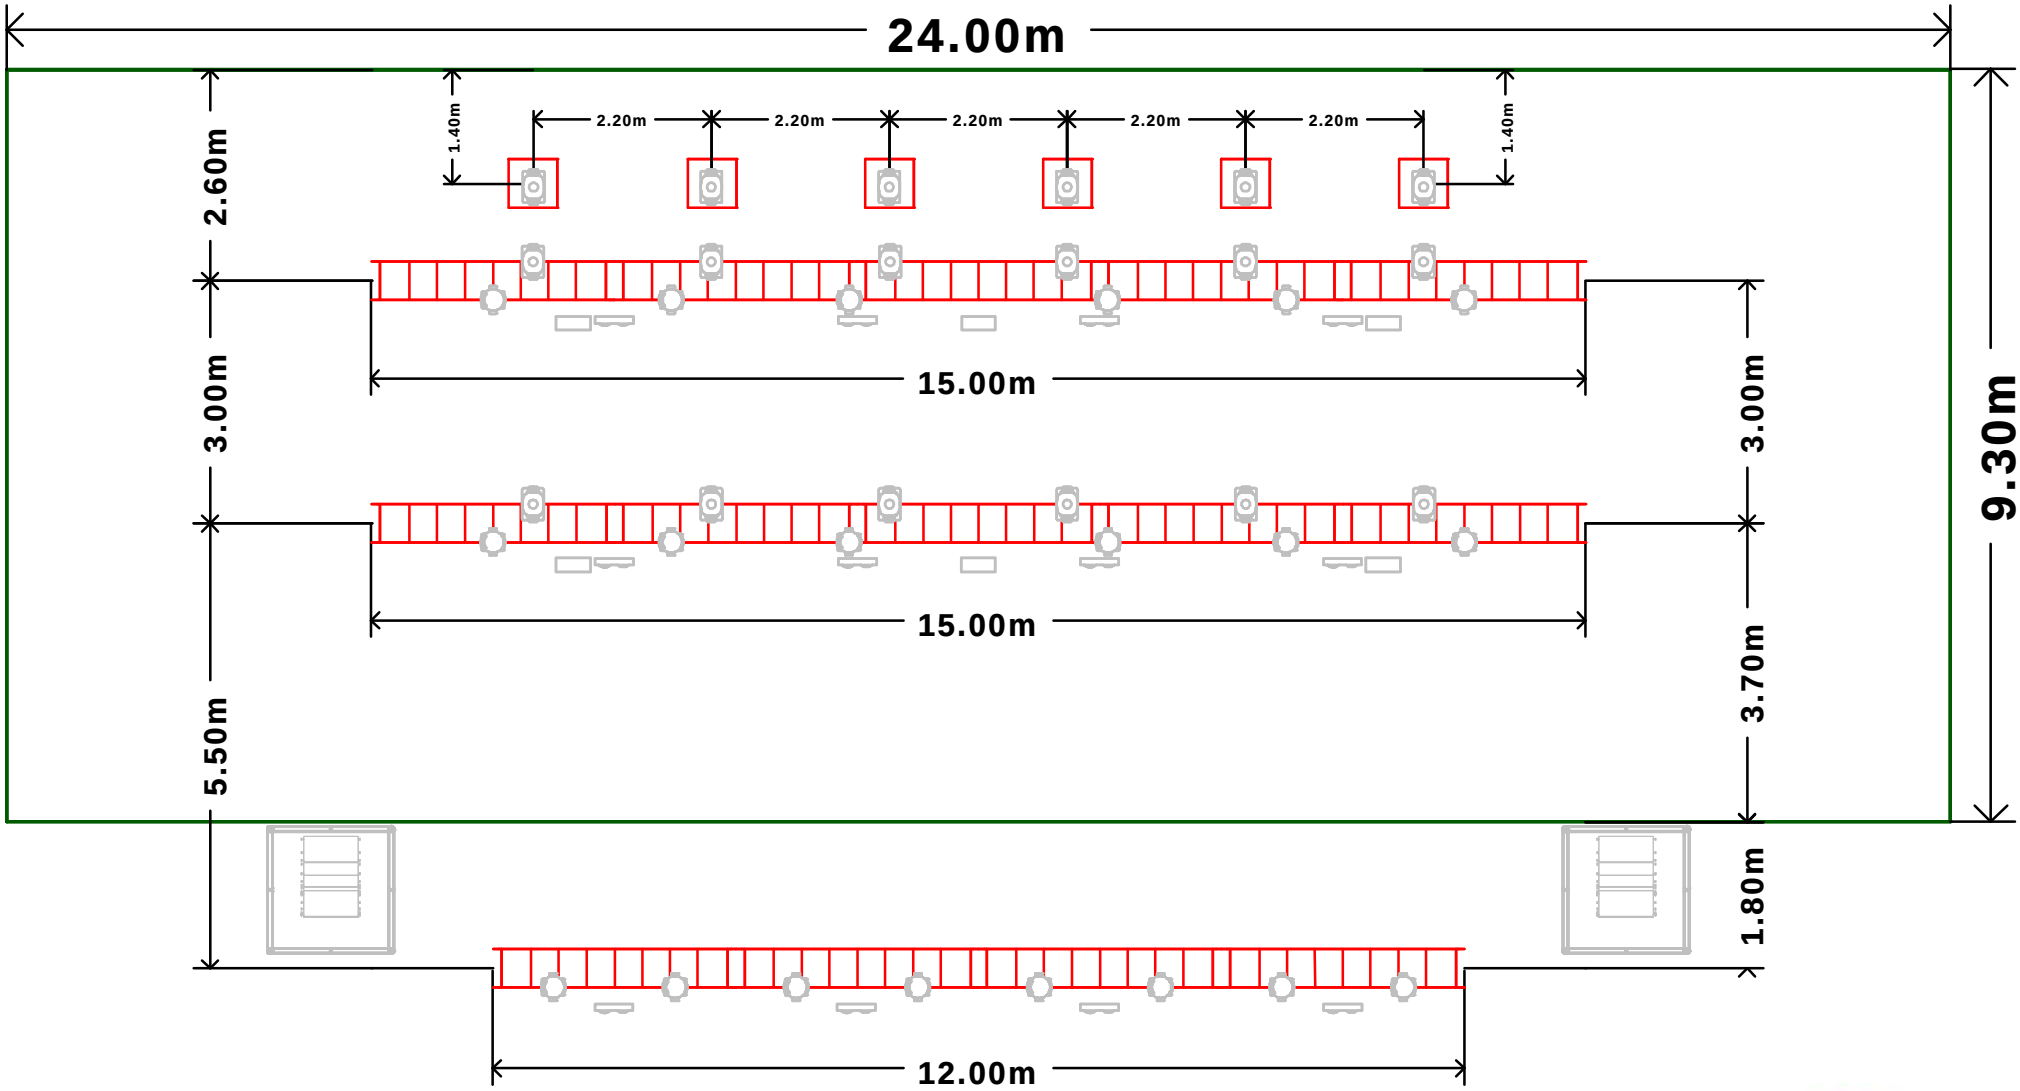

wysiwyg perform

Isometric - Not to Scale

Pre-rigging structure

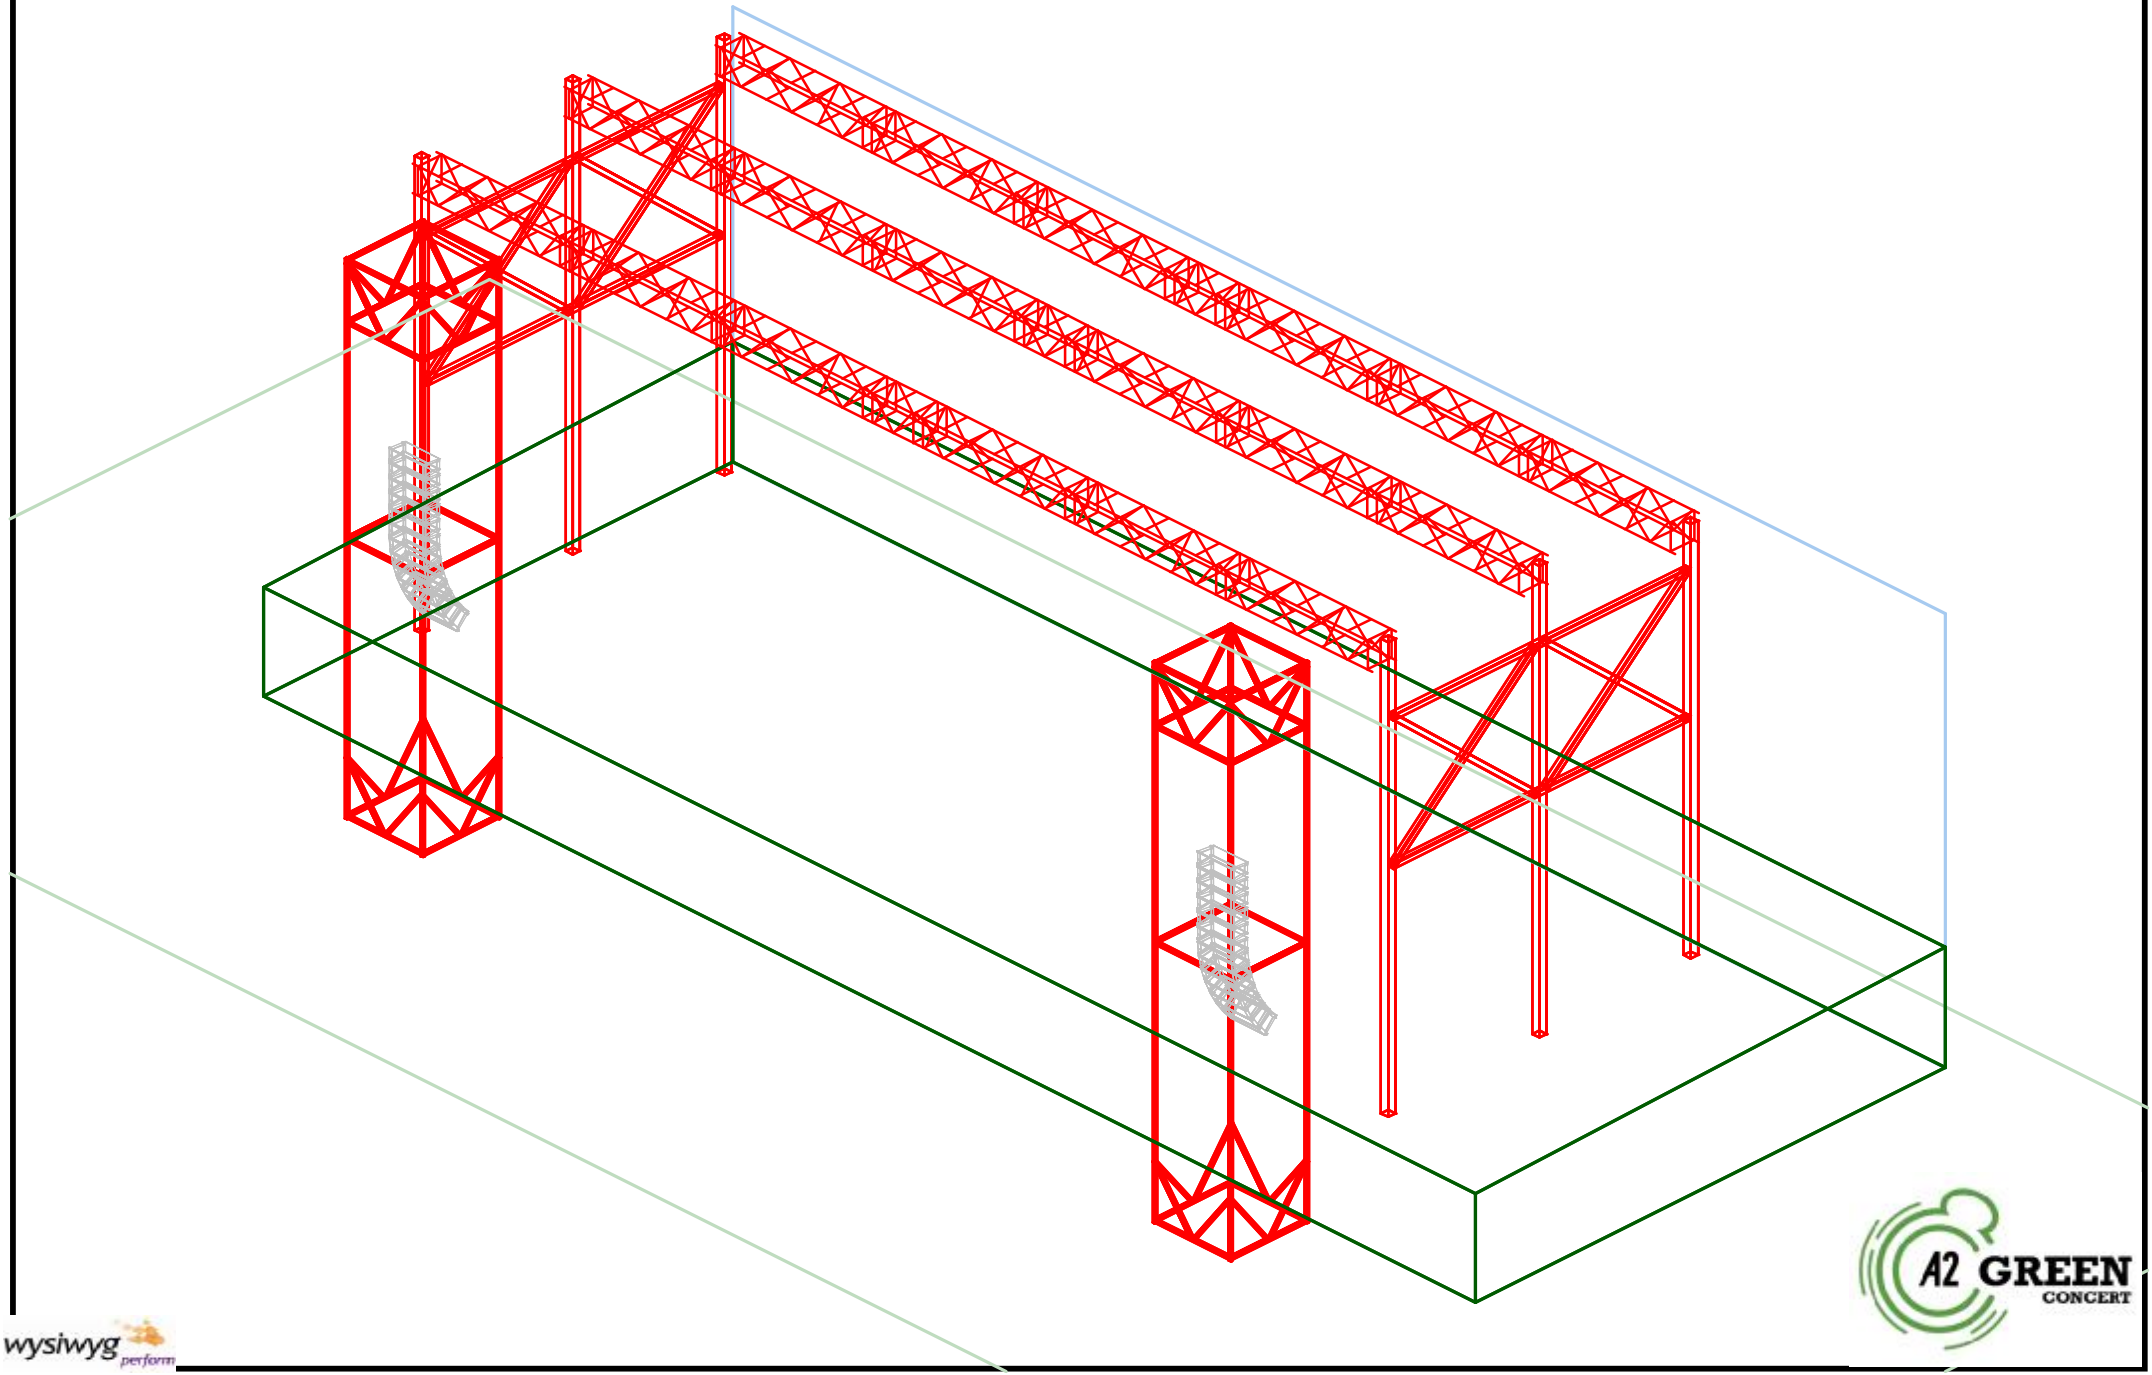

A2 GREEN CONCERT

wysiwyg perform

Section - Not to Scale

Pre-rigging structure

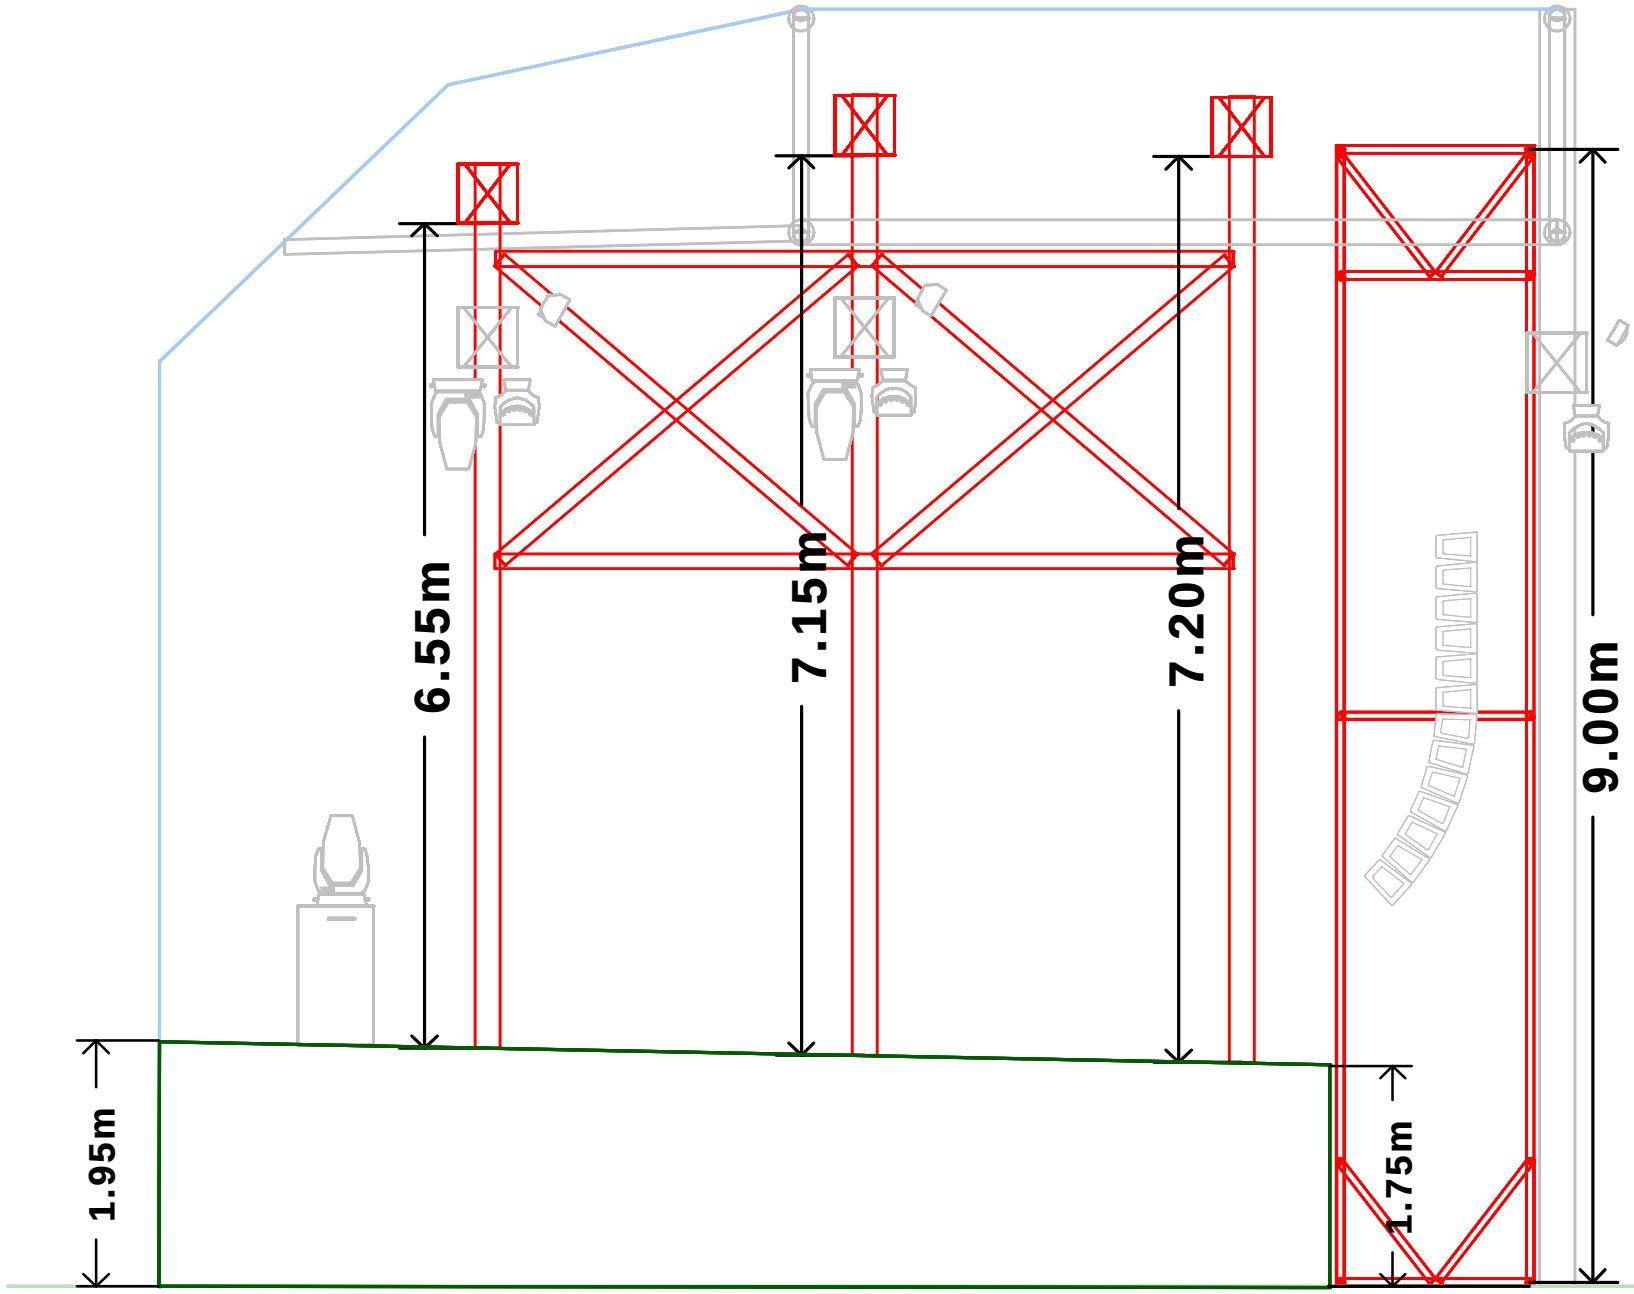

wysiwyg perform

A2 GREEN CONCERT

Plan - Not to Scale

Pre-rigging structure

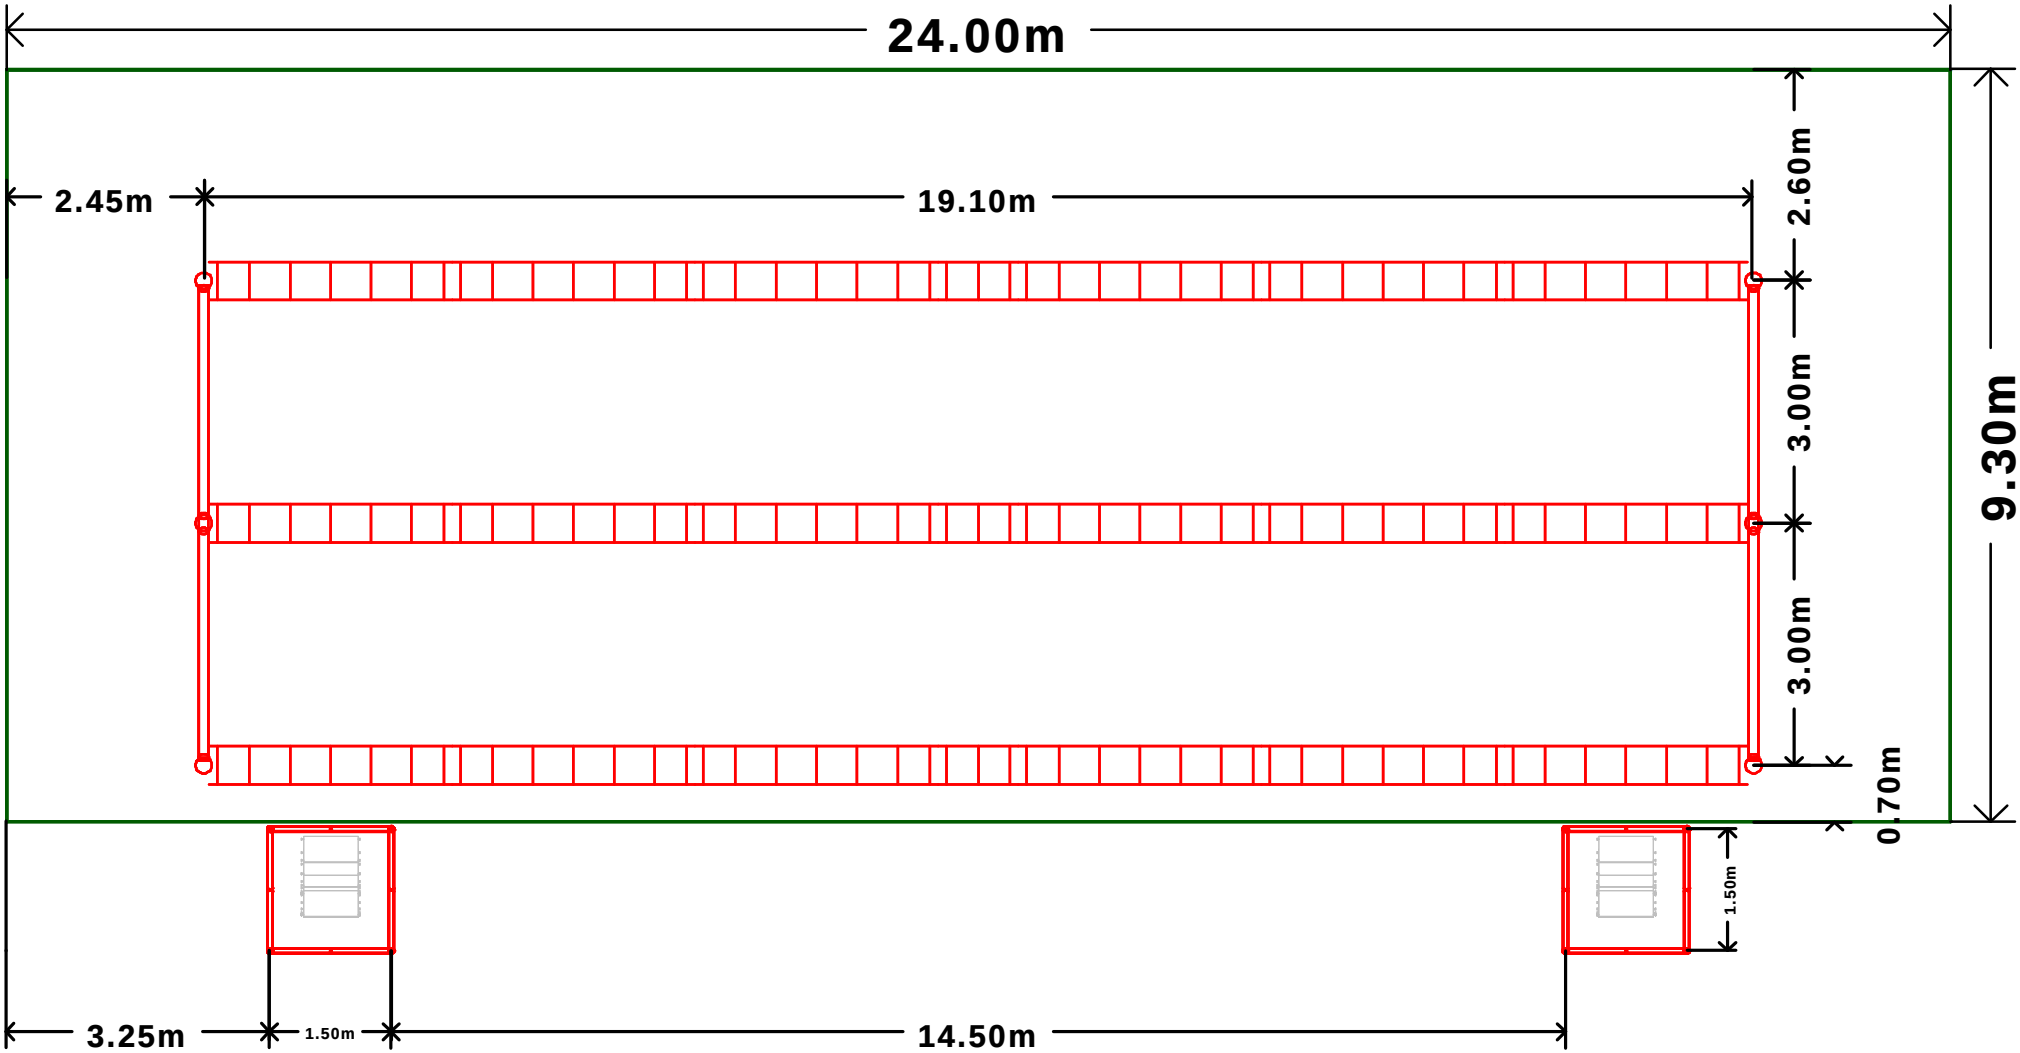

wysiwyg perform

Isometric - Not to Scale

Roof structure

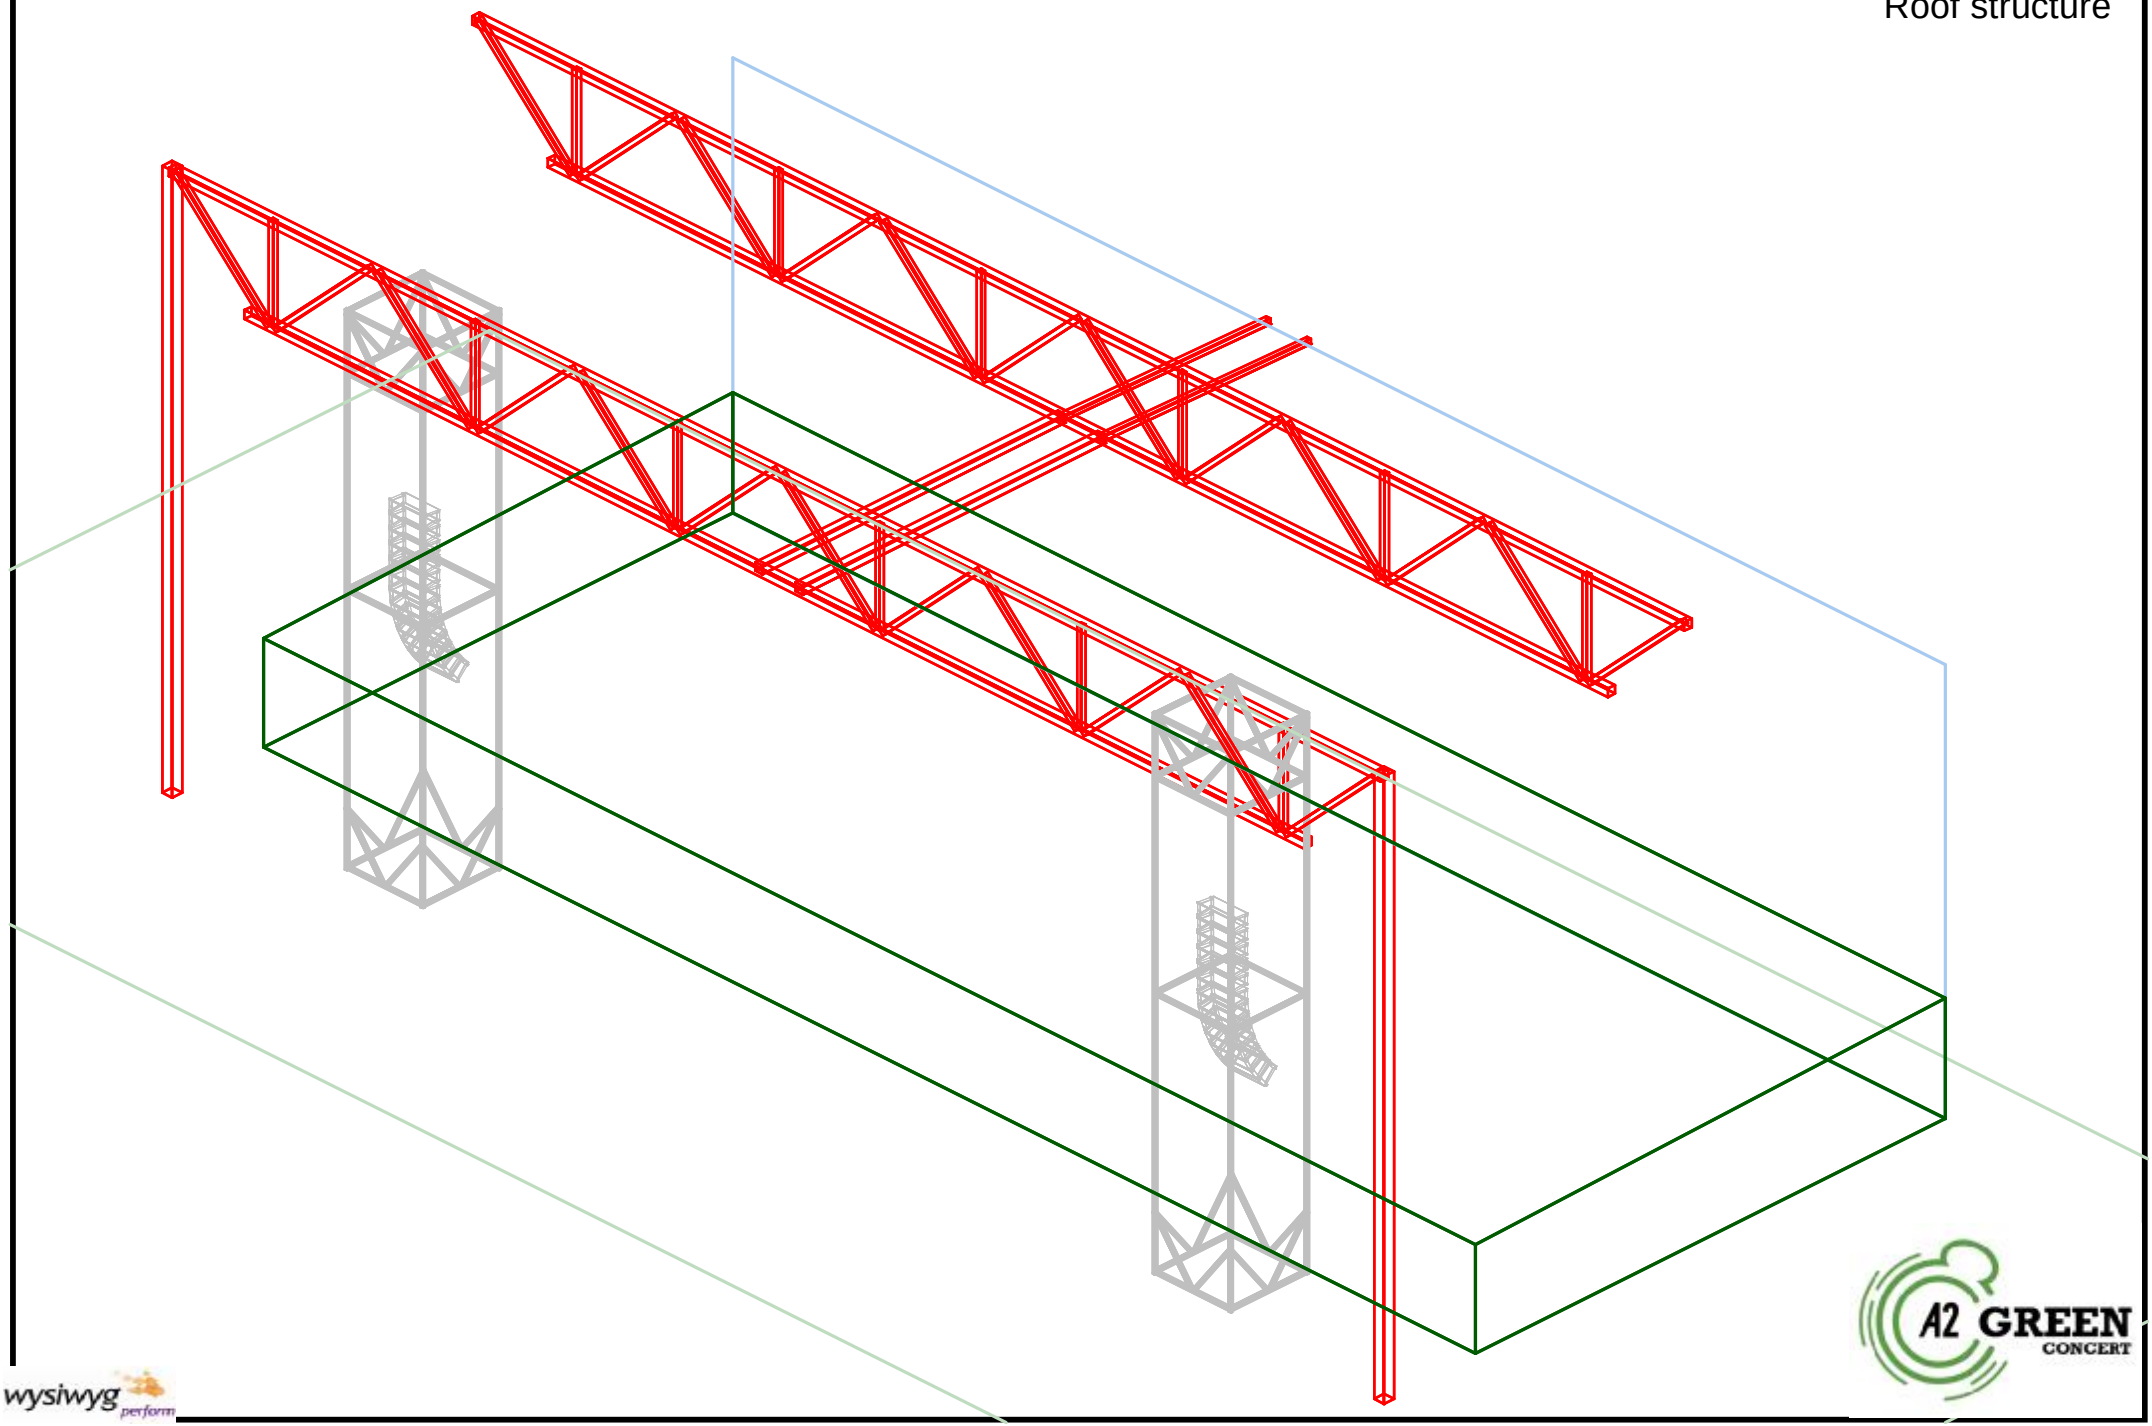

A2 GREEN CONCERT

wysiwyg perform

Section - Not to Scale

Roof structure

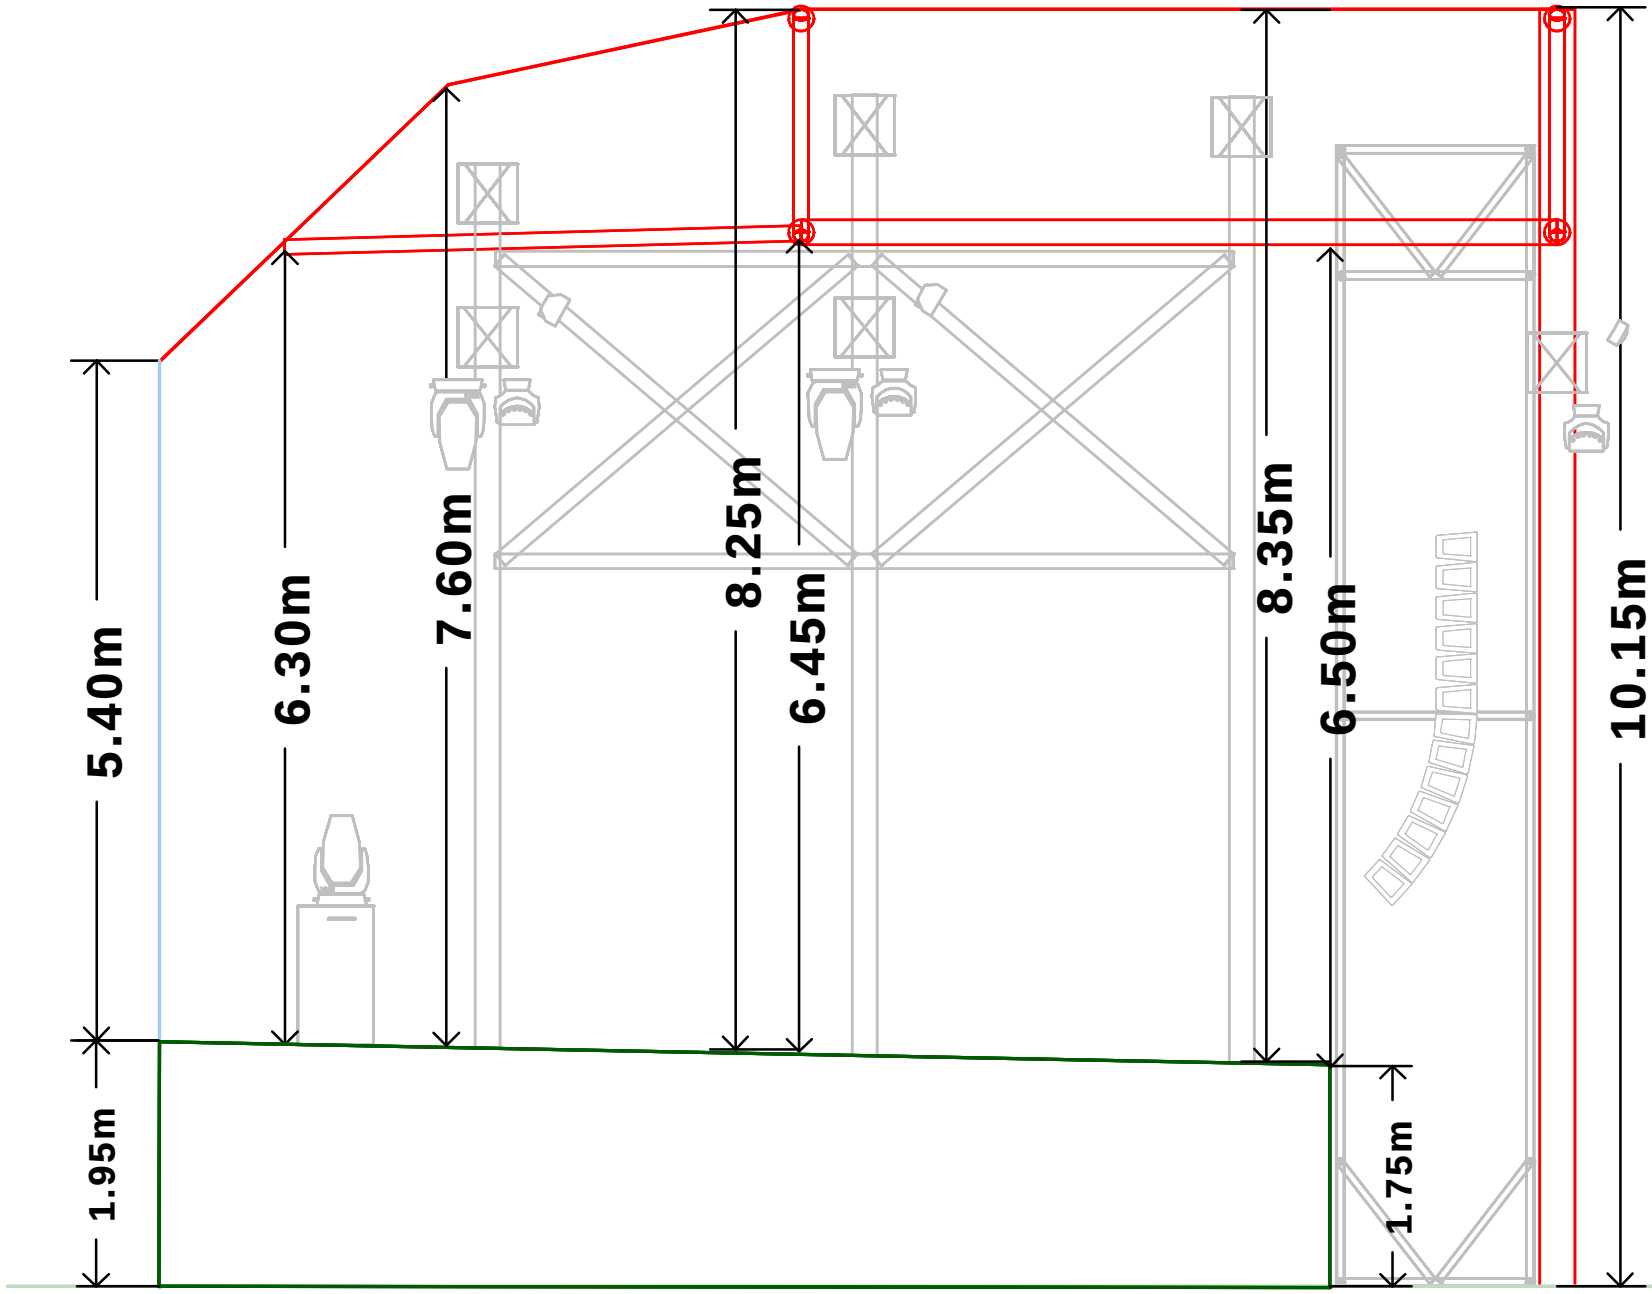

wysiwyg perform

A2 GREEN CONCERT

Plan - Not to Scale

Roof structure

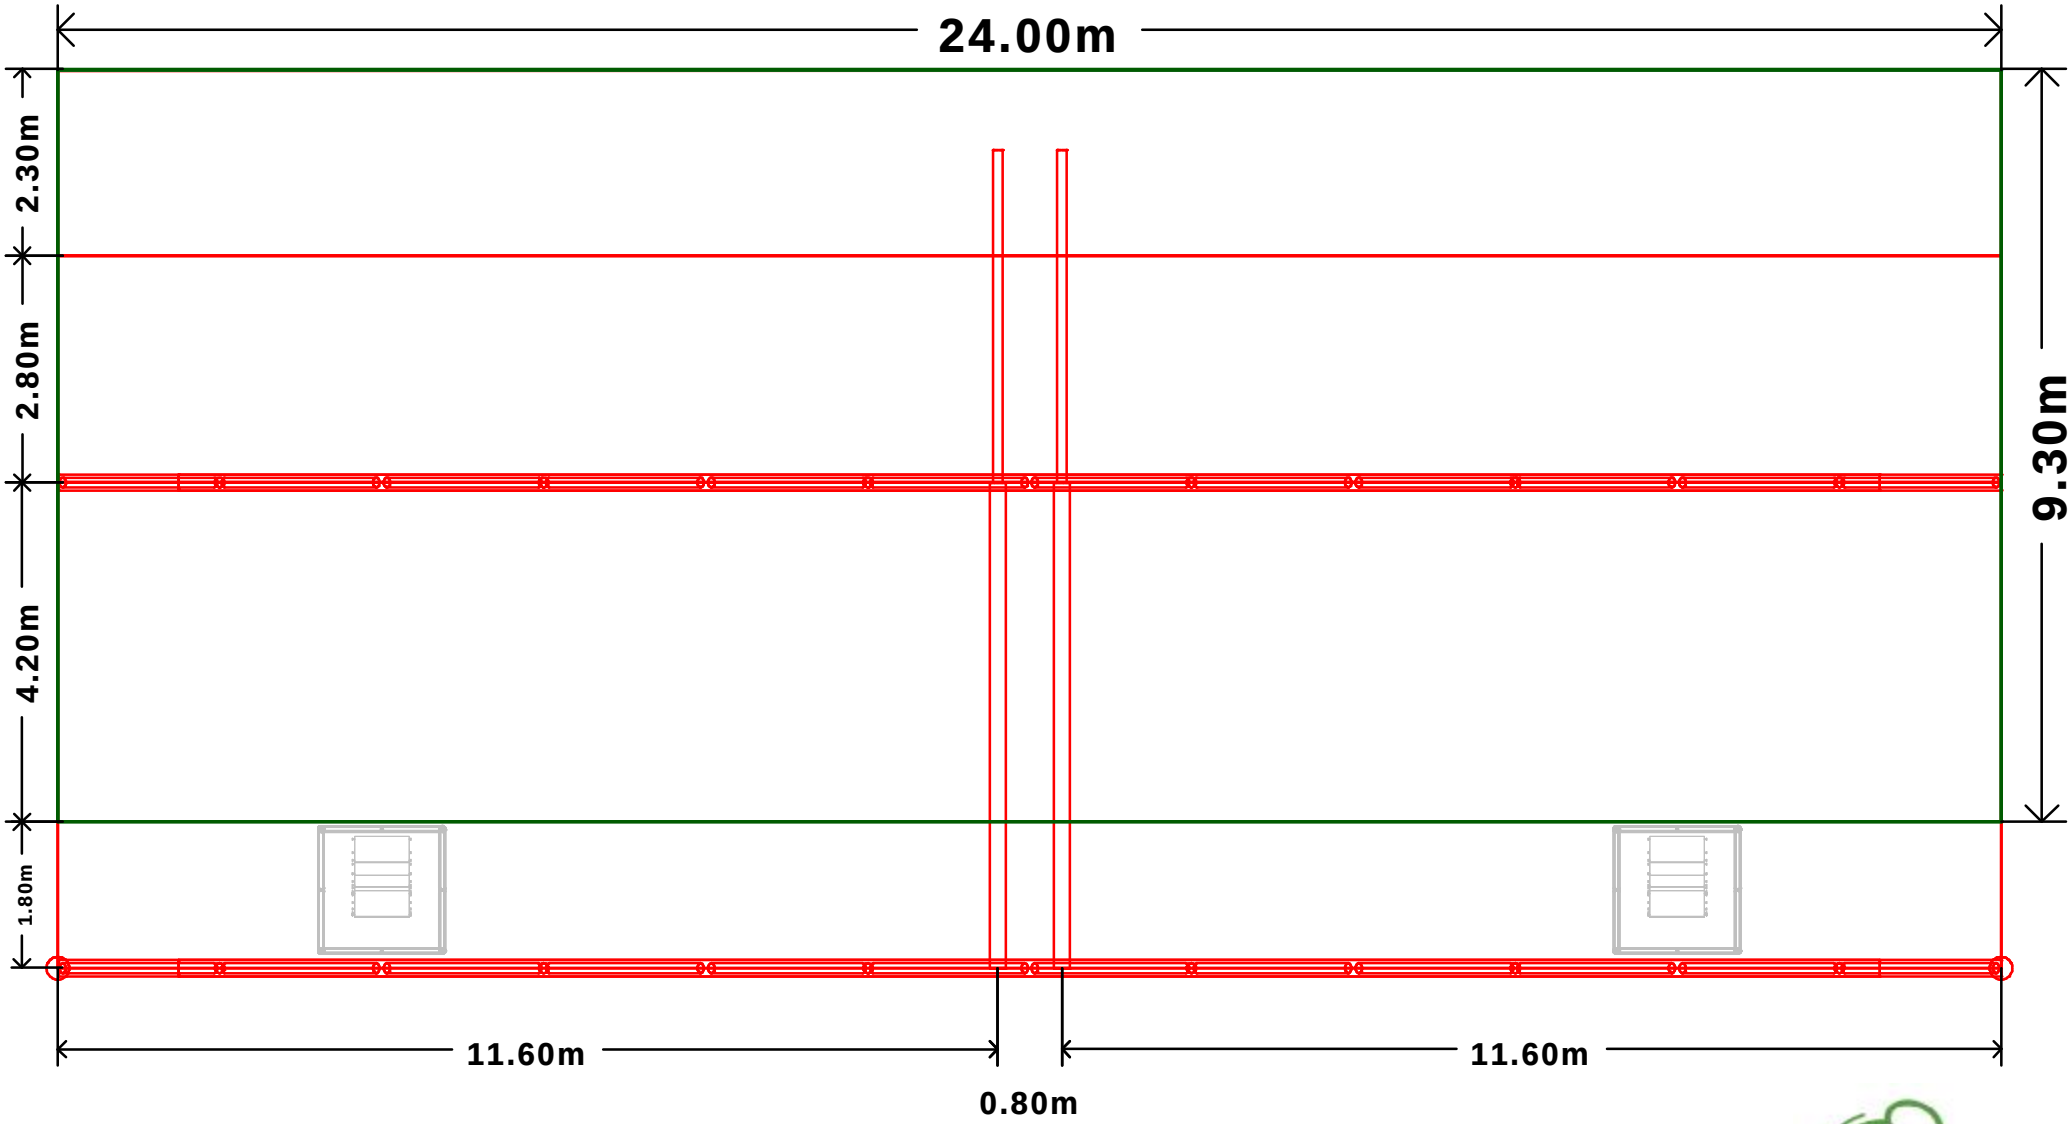

A2 GREEN CONCERT

wysiwyg perform